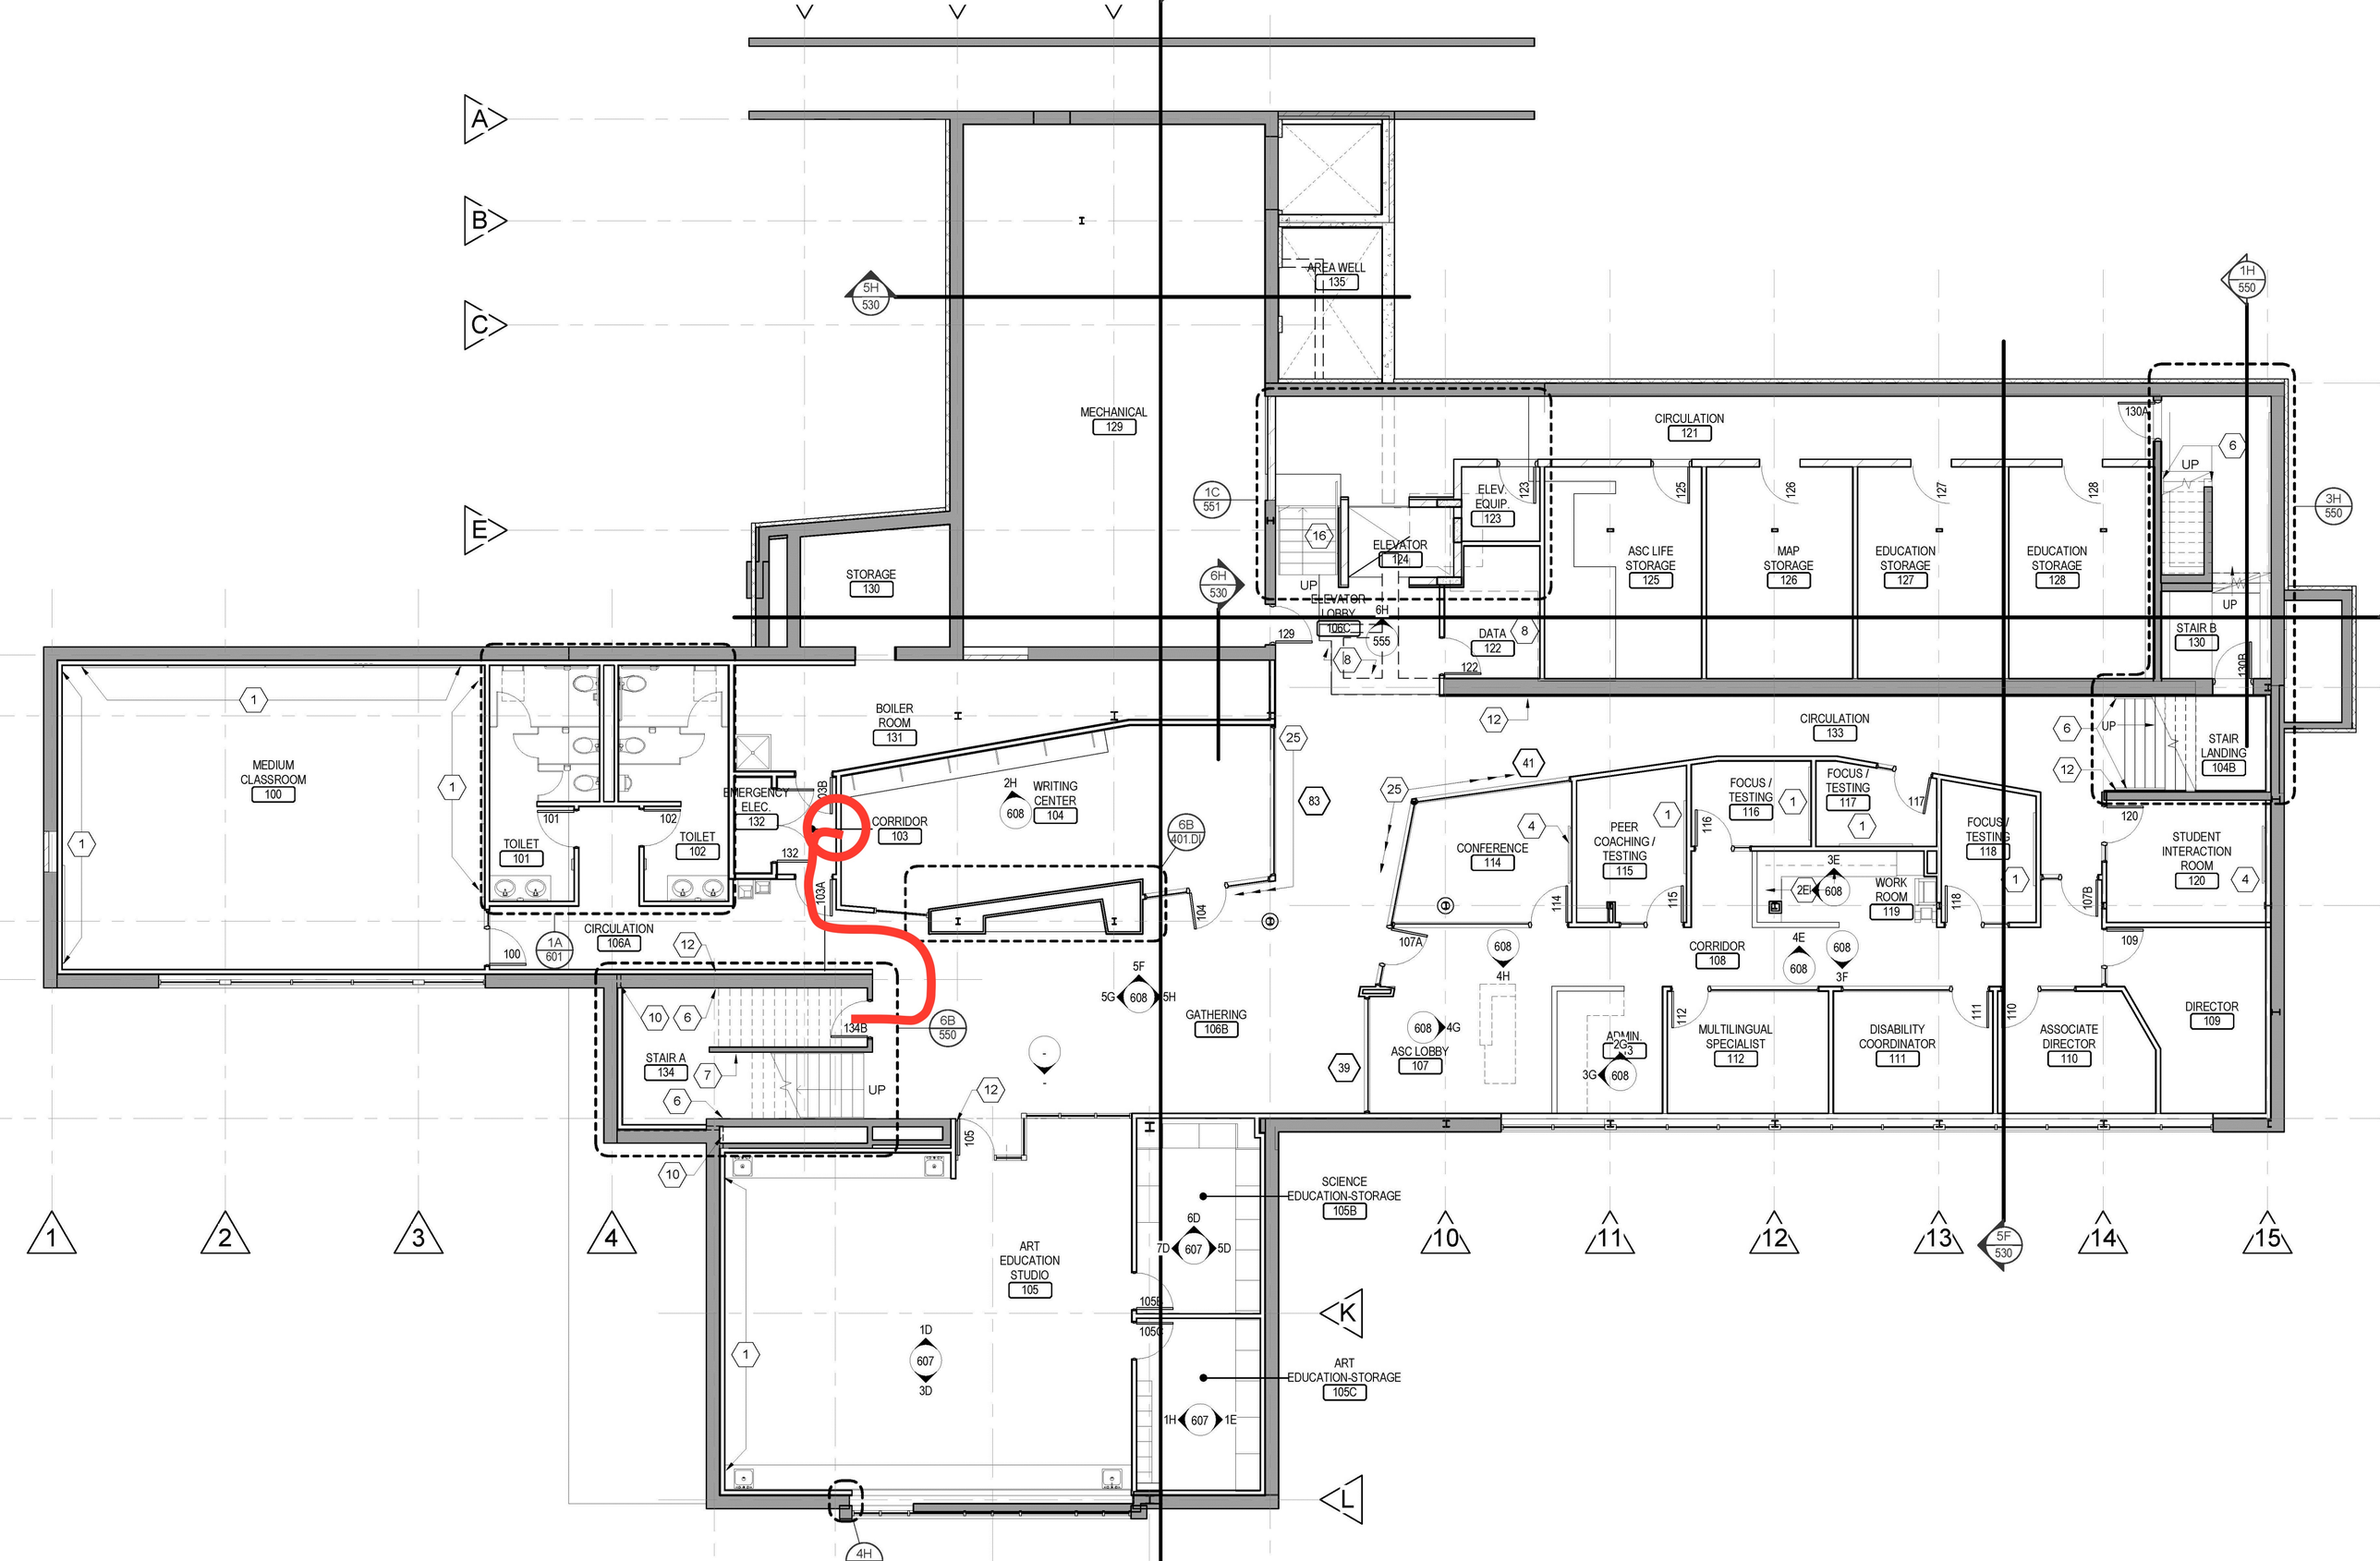
MEDIUM CLASSROOM 100
TOILET 101
TOILET 102
EMERGENCY ELEC. 132
BOILER ROOM 131
STORAGE 130
MECHANICAL 129
AREA WELL 135
CORRIDOR 103
WRITING CENTER 104
CIRCULATION 106A
STAIR A 134
GATHERING 106B
ASC LOBBY 107
ELEVATOR LOBBY 106C
ELEVATOR 124
ELEV. EQUIP. 123
DATA 122
CIRCULATION 121
ASC LIFE STORAGE 125
MAP STORAGE 126
EDUCATION STORAGE 127
EDUCATION STORAGE 128
STAIR B 130
STAIR LANDING 104B
CIRCULATION 133
CONFERENCE 114
PEER COACHING / TESTING 115
FOCUS / TESTING 116
FOCUS / TESTING 117
FOCUS / TESTING 118
WORK ROOM 119
STUDENT INTERACTION ROOM 120
CORRIDOR 108
ADMIN. 113
MULTILINGUAL SPECIALIST 112
DISABILITY COORDINATOR 111
ASSOCIATE DIRECTOR 110
DIRECTOR 109
ART EDUCATION STUDIO 105
SCIENCE EDUCATION-STORAGE 105B
ART EDUCATION-STORAGE 105C
UP

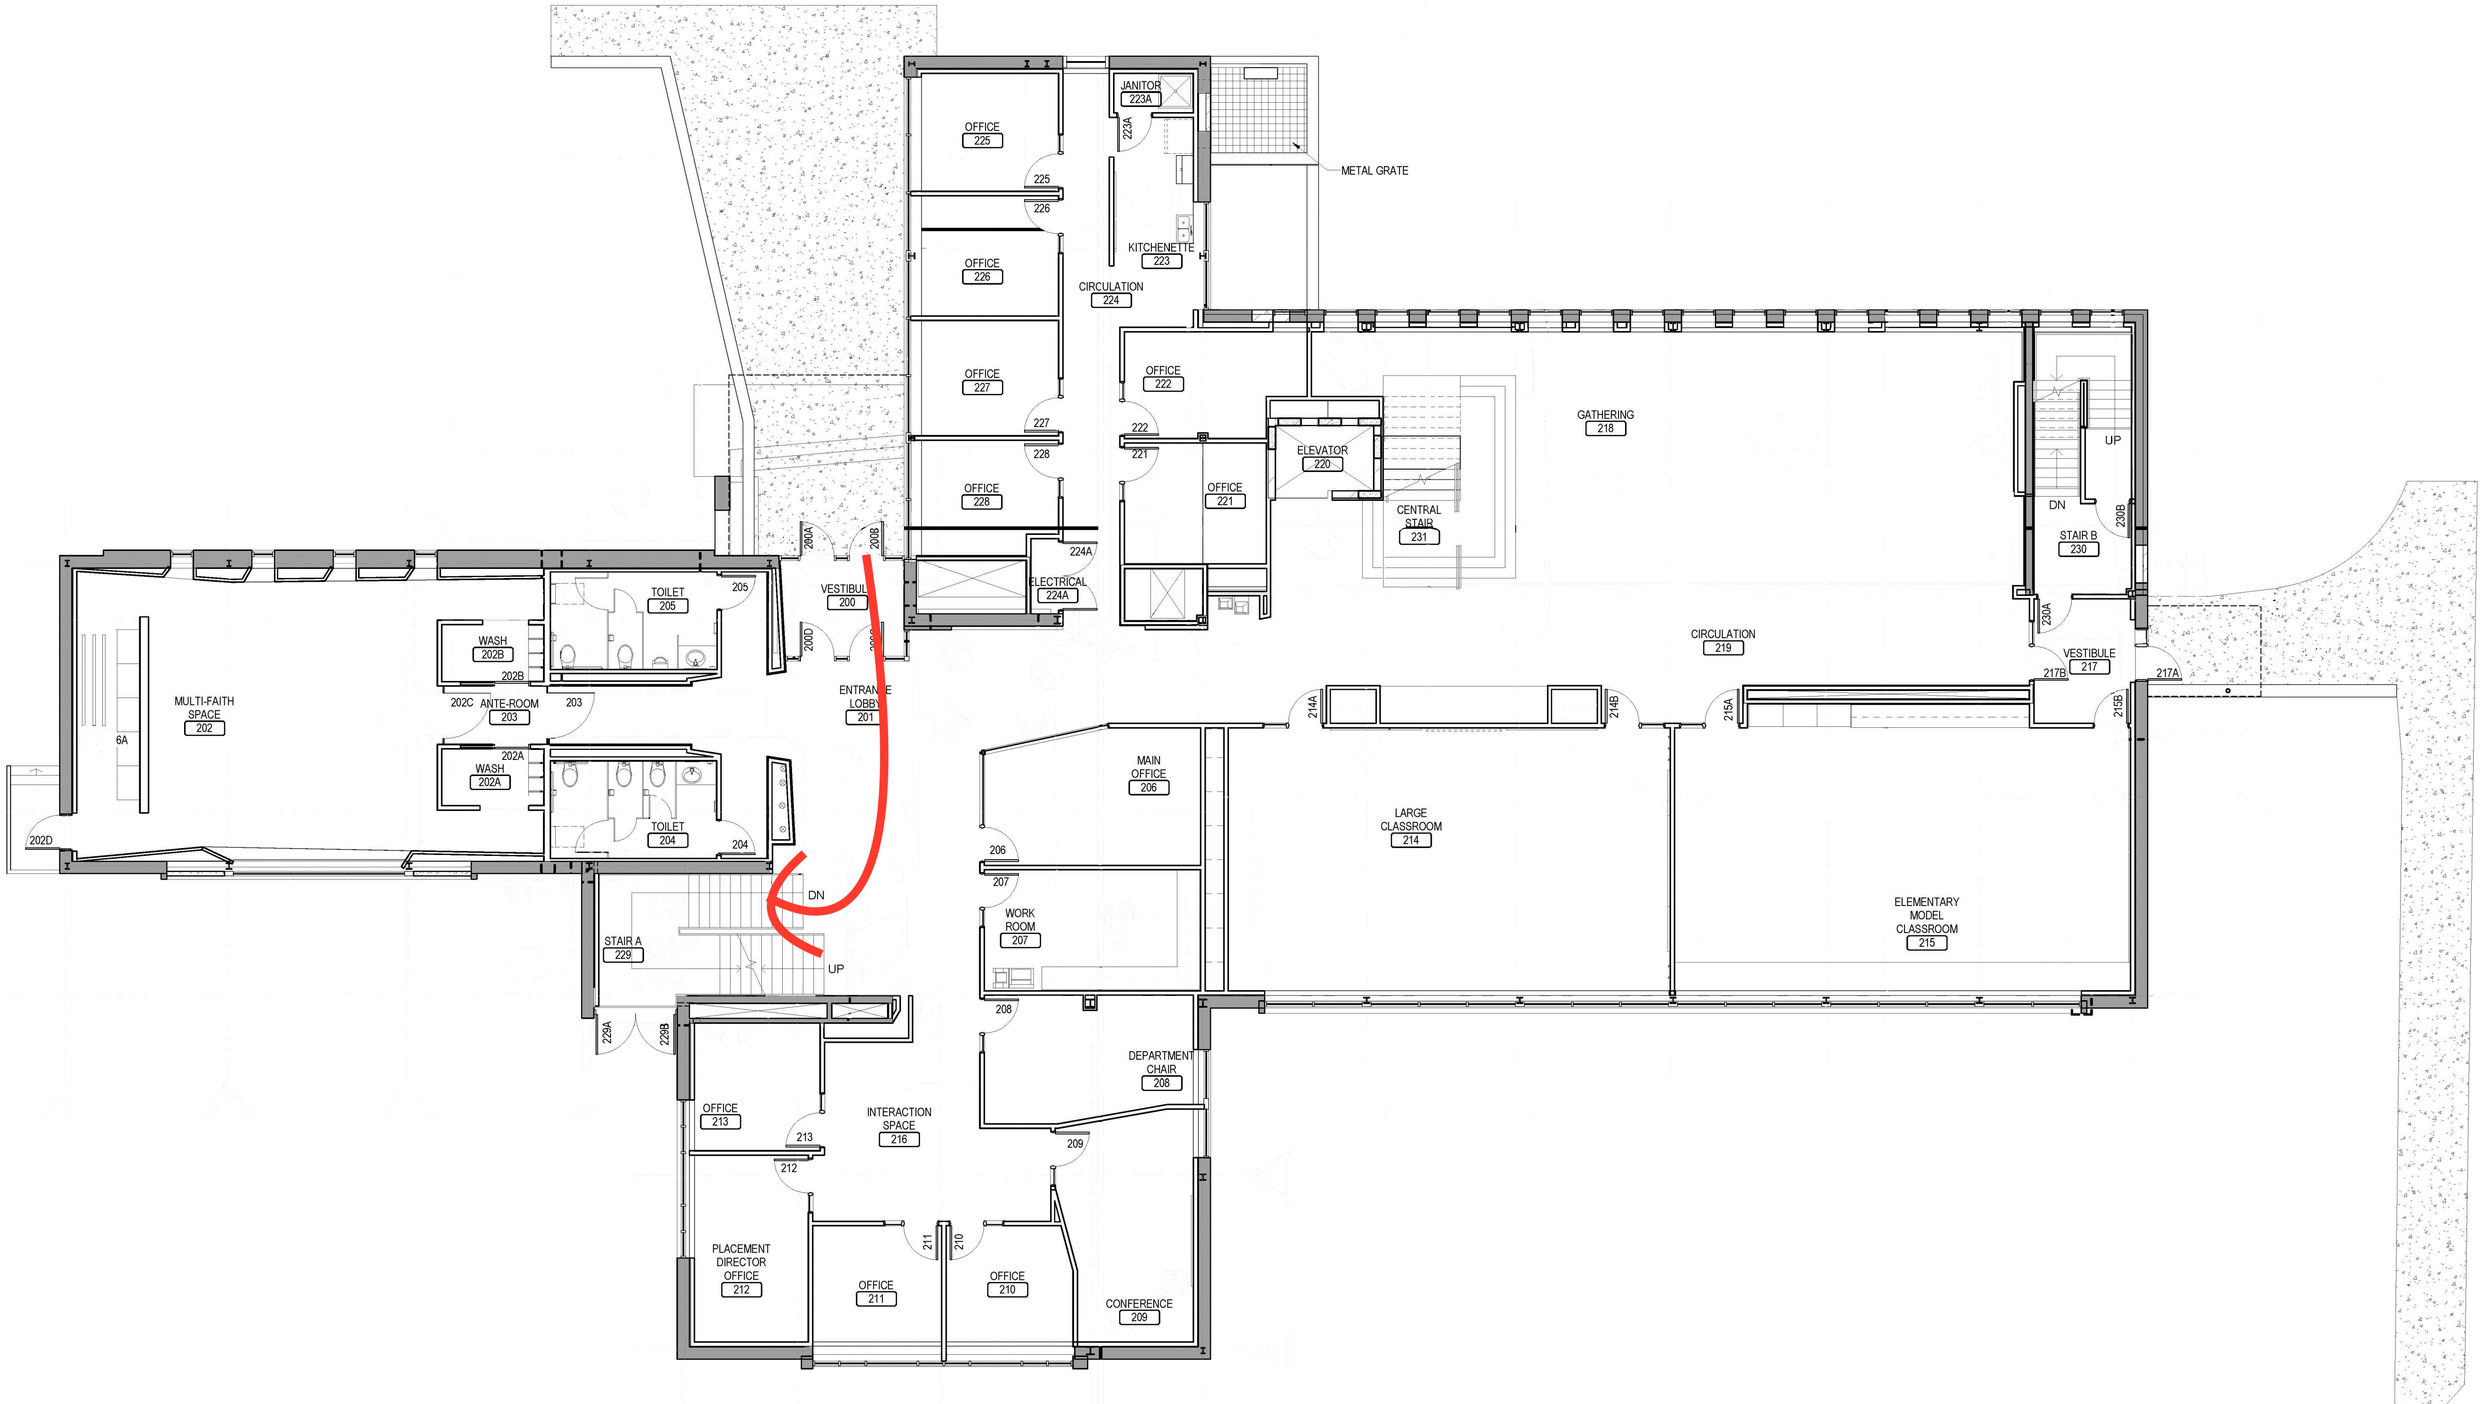
OFFICE 225
225
226
OFFICE 226
OFFICE 227
227
228
OFFICE 228
JANITOR 223A
223A
METAL GRATE
KITCHENETTE 223
CIRCULATION 224
OFFICE 222
222
221
OFFICE 221
ELEVATOR 220
CENTRAL STAIR 231
GATHERING 218
UP
DN
STAIR B 230
230B
230A
224A
ELECTRICAL 224A
200A
200B
VESTIBULE 200
200D
ENTRANCE LOBBY 201
TOILET 205
205
WASH 202B
202B
202C
ANTE-ROOM 203
203
MULTI-FAITH SPACE 202
6A
202A
WASH 202A
TOILET 204
204
202D
CIRCULATION 219
VESTIBULE 217
217B
217A
214A
214B
215A
215B
MAIN OFFICE 206
206
207
WORK ROOM 207
LARGE CLASSROOM 214
ELEMENTARY MODEL CLASSROOM 215
DN
UP
STAIR A 229
229A
229B
208
DEPARTMENT CHAIR 208
OFFICE 213
213
212
INTERACTION SPACE 216
209
PLACEMENT DIRECTOR OFFICE 212
OFFICE 211
211
210
OFFICE 210
CONFERENCE 209